2X

DEED FILE

REFERENCE LETTER	NUMBER	KIND OF CONVEYANCE	FROM	TO	DATE	CONSIDERATION	ACRES	RECORDED IN MORGAN COUNTY, GA. VOL.	PAGE	DATE	DESCRIPTION AND REMARKS	LAND PROP. DEPT. No.
A	35	Qal Claim	W.B Thomas	C.B.M.R.R. Co.	July 9,1883	$1.00		R	613	July 17,1883	R/W 100' wide through land of Hood Est. being 50 ft. reserved to W.B Thomas by deed from executor and shown on Plat No. 1 C.B.M.R.R. Co. to date.	121 1
B	35	- -	- - -	- - - - - -	July 9,1883	1.00		R	613	July 17,1883	R/W 100' Wide through land of J.W. Stovall being same as conveyed To W.B. Thomas by J.W. Stovall Apr 21, 1883.	121 8
C	35	- -	- - -	- - - - - -	July 9,1883	1.00		R	613	July 17,1883	R/W 100' Wide through land of J.C. Faw being same as Conveyed to W.B Thomas by J.C Faw Apr 21,1883.	
D	46	Wly Deed	J.C. Faw	C. of Ga. Rwy. Co.	Sept 11, 1901	1.00		Y	33	Dec. 11, 1901	Two certain lots in the Town of Apalachee for Depot purposes.	124 5-7
E	49	- -	Robt. H. Prior Hollis H. Prior	- - - - - -	Oct 15, 1901	10.00		Y	91	14th, 11, 1902	All certain lot 50'x168' " " " " " "	124 6
F	48	- -	Henry H. Prior	- - - - - -	Oct 15, 1901	10.00		Y	89	13th, 11, 1902	" " " " " " " " " " " "	123 4
G	47	- -	G.B. Stovall	- - - - - -	Sept 11, 1901	1.00		Y	34	Dec. 11, 1901	" " 100' x 137' " " " " " "	122 3

FIELD NOTES

BOOK	PAGE	DATE
1413	40-52	Oct. 1918

CONTRACT FILE

REFERENCE LETTER	NUMBER	COPY IN CF OF GA CONTRACT BOOK VOL.	PAGE	CONTRACT BETWEEN			DATE	EXPIRATION OF LEASE	RENTAL	ACRES	RECORDED IN MORGAN COUNTY GA. VOL.	PAGE	DATE	DESCRIPTION AND REMARKS
						Cen. of Ga. Rwy. Co.								
Z	5030			H.A. Davis	-	- - - - - -	Jan 2-1919	- -	15.00 -	10	214	Jan 7-1919		- - on R/w
Y	11898			Mrs Ed Cochran	-	- - - - -	Feb 7 1943	- -	6.00 Yr.					Space on R/w occupied seed house
V	11261			Walton Elec. Assn.	-	- - - - -	Sept 2 1937	- -	6.00 - -	27	463	Oct 28,1937		Power lines and poles on R/w.
U	10048			B.A. Shockley	-	- - - - -	Apr 21,1921	20 - -	3.00	12	493	Apr 26,1921		Transmission line on R/w and over track
T	12221			Dio & B.H. Hulcott	-	- - - - -	Oct 24,1947	30 da. not.	60.00 Yr.	446'				Space freight depot
S	10343			Ed Cochran	-	- - - - -	Sept 20,1921	- -		14	243	Nov 4,1921		Cultivation and fence on Right of Way.
R					-	- - - - -								
Q					-	- - - - -								
L	11721			H.A. Davis	-	- - - - -	Nov. 11 1924	-	1.00	16	1	Apl. 15-1925		R/w for Water Scales on R/w
	11573			H.A. Davis	-	- - - - -	June 1 1925							Release in connection with claim for rental at Apalachee & R/w at Shields
K	28806			D.W. & B.H. Mascott	-	Cen. of Ga. Ry. Co.	4-30-61		125 Mo.					Lease of Side Track

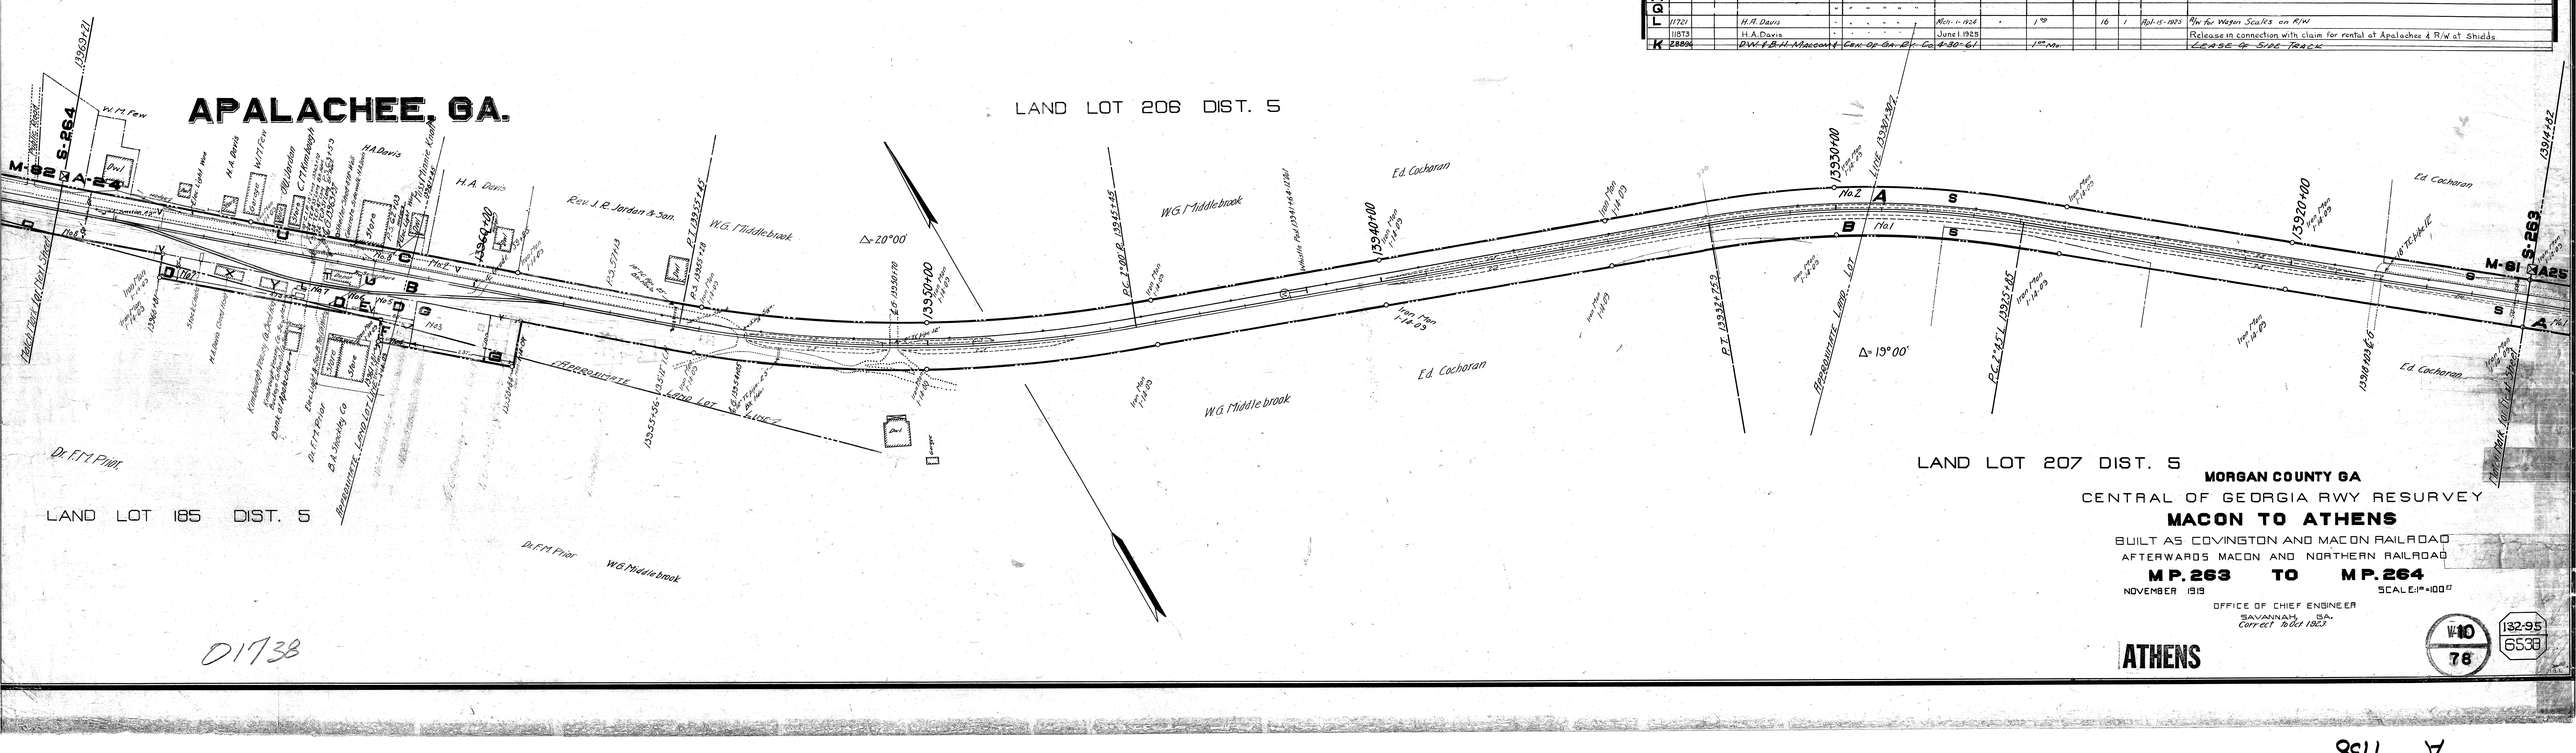

01738

A 1738